
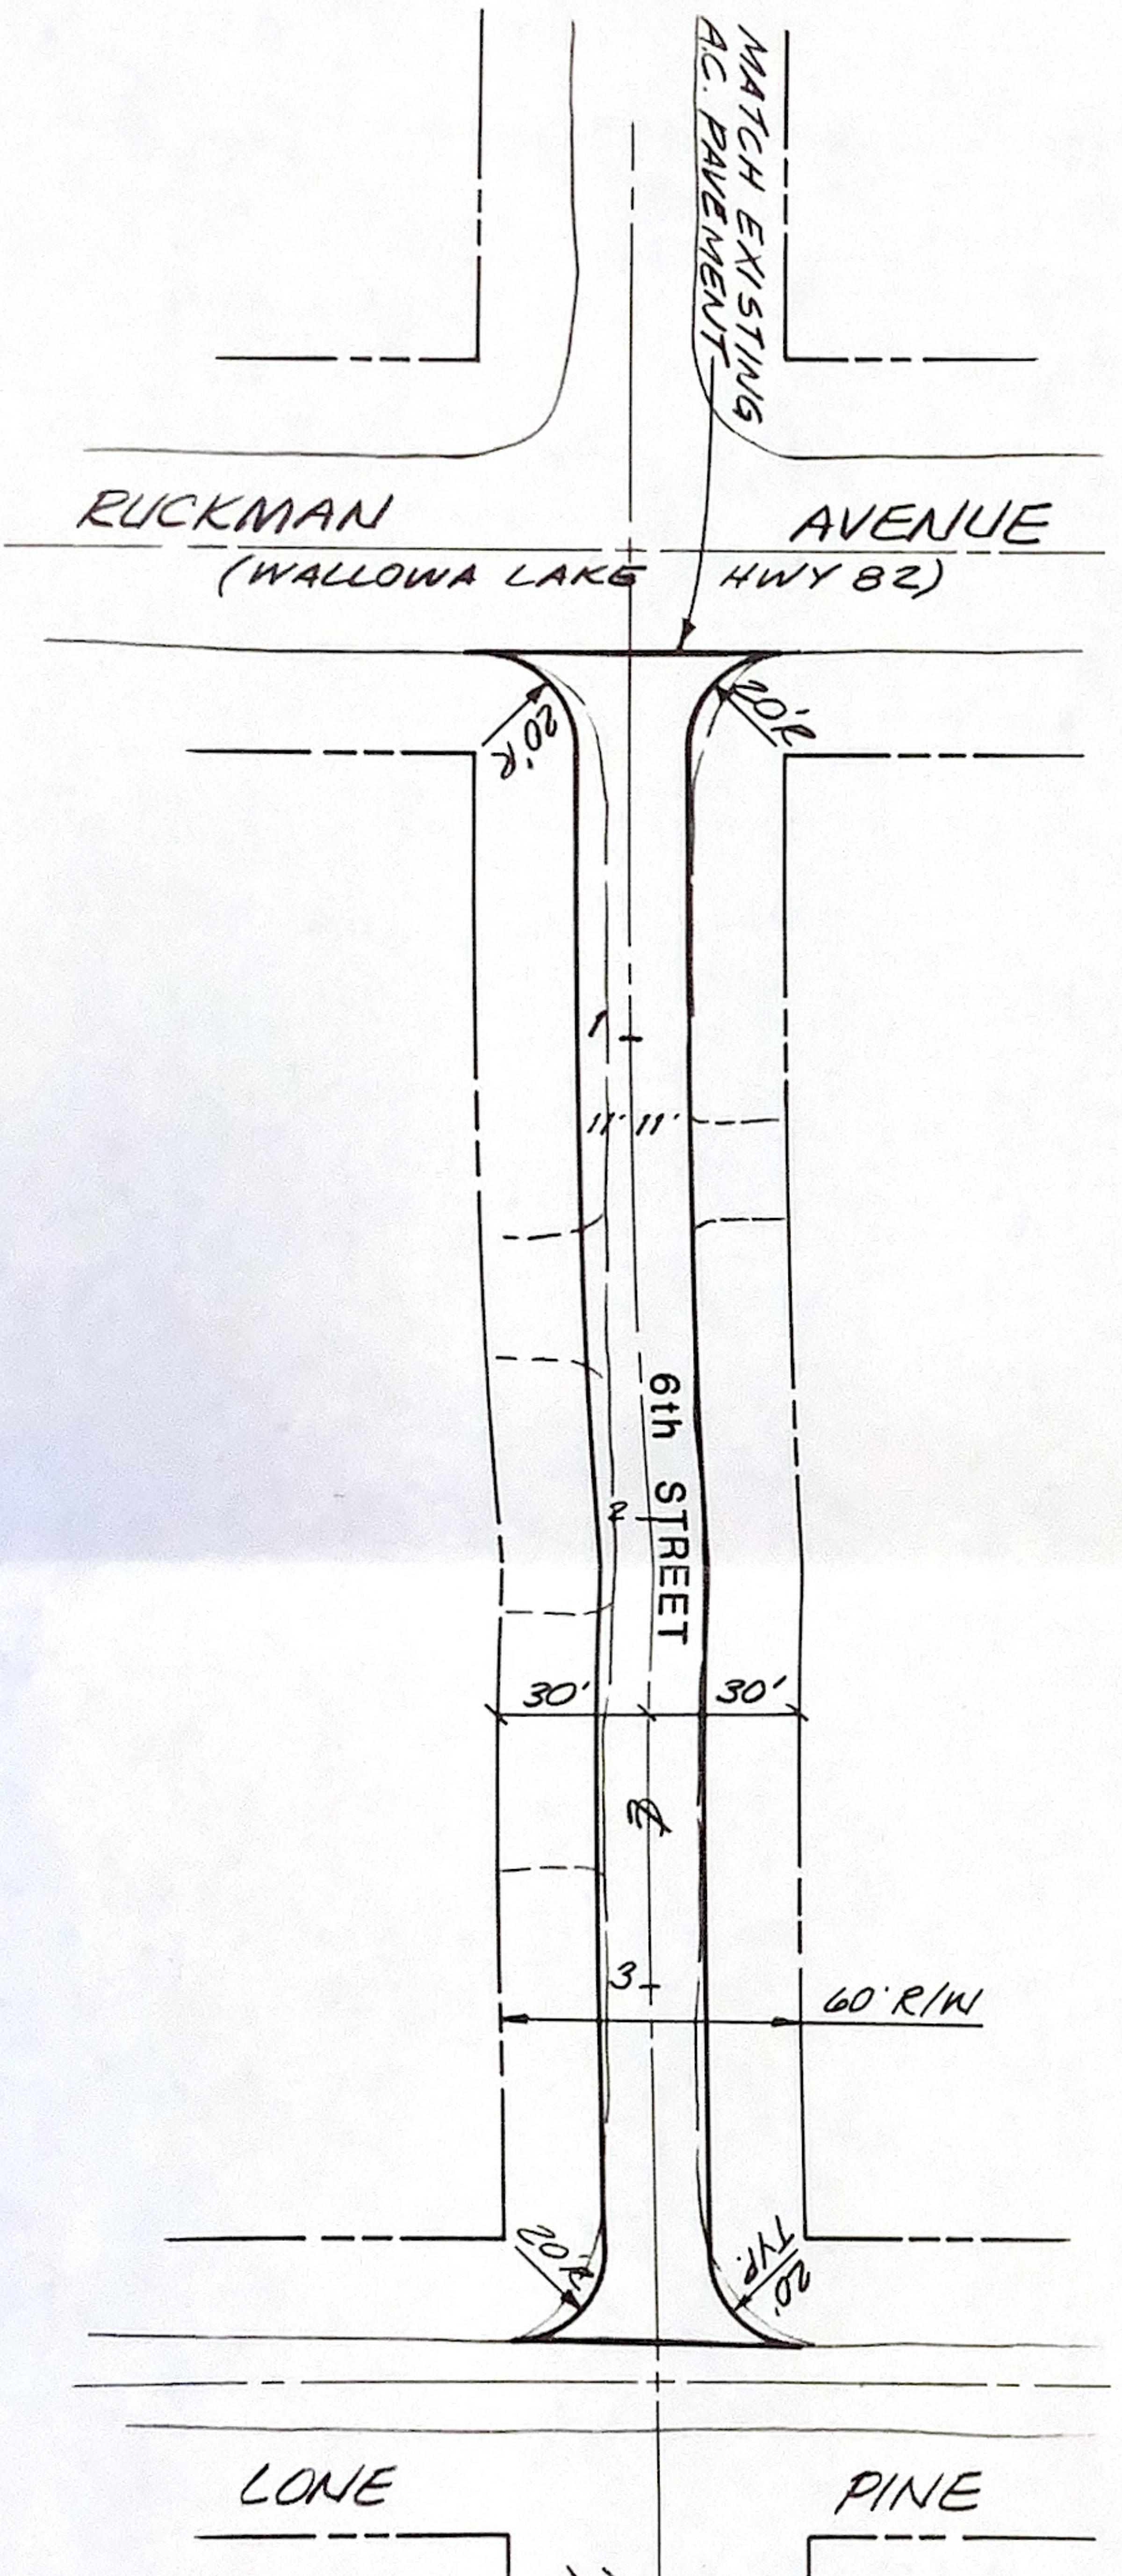


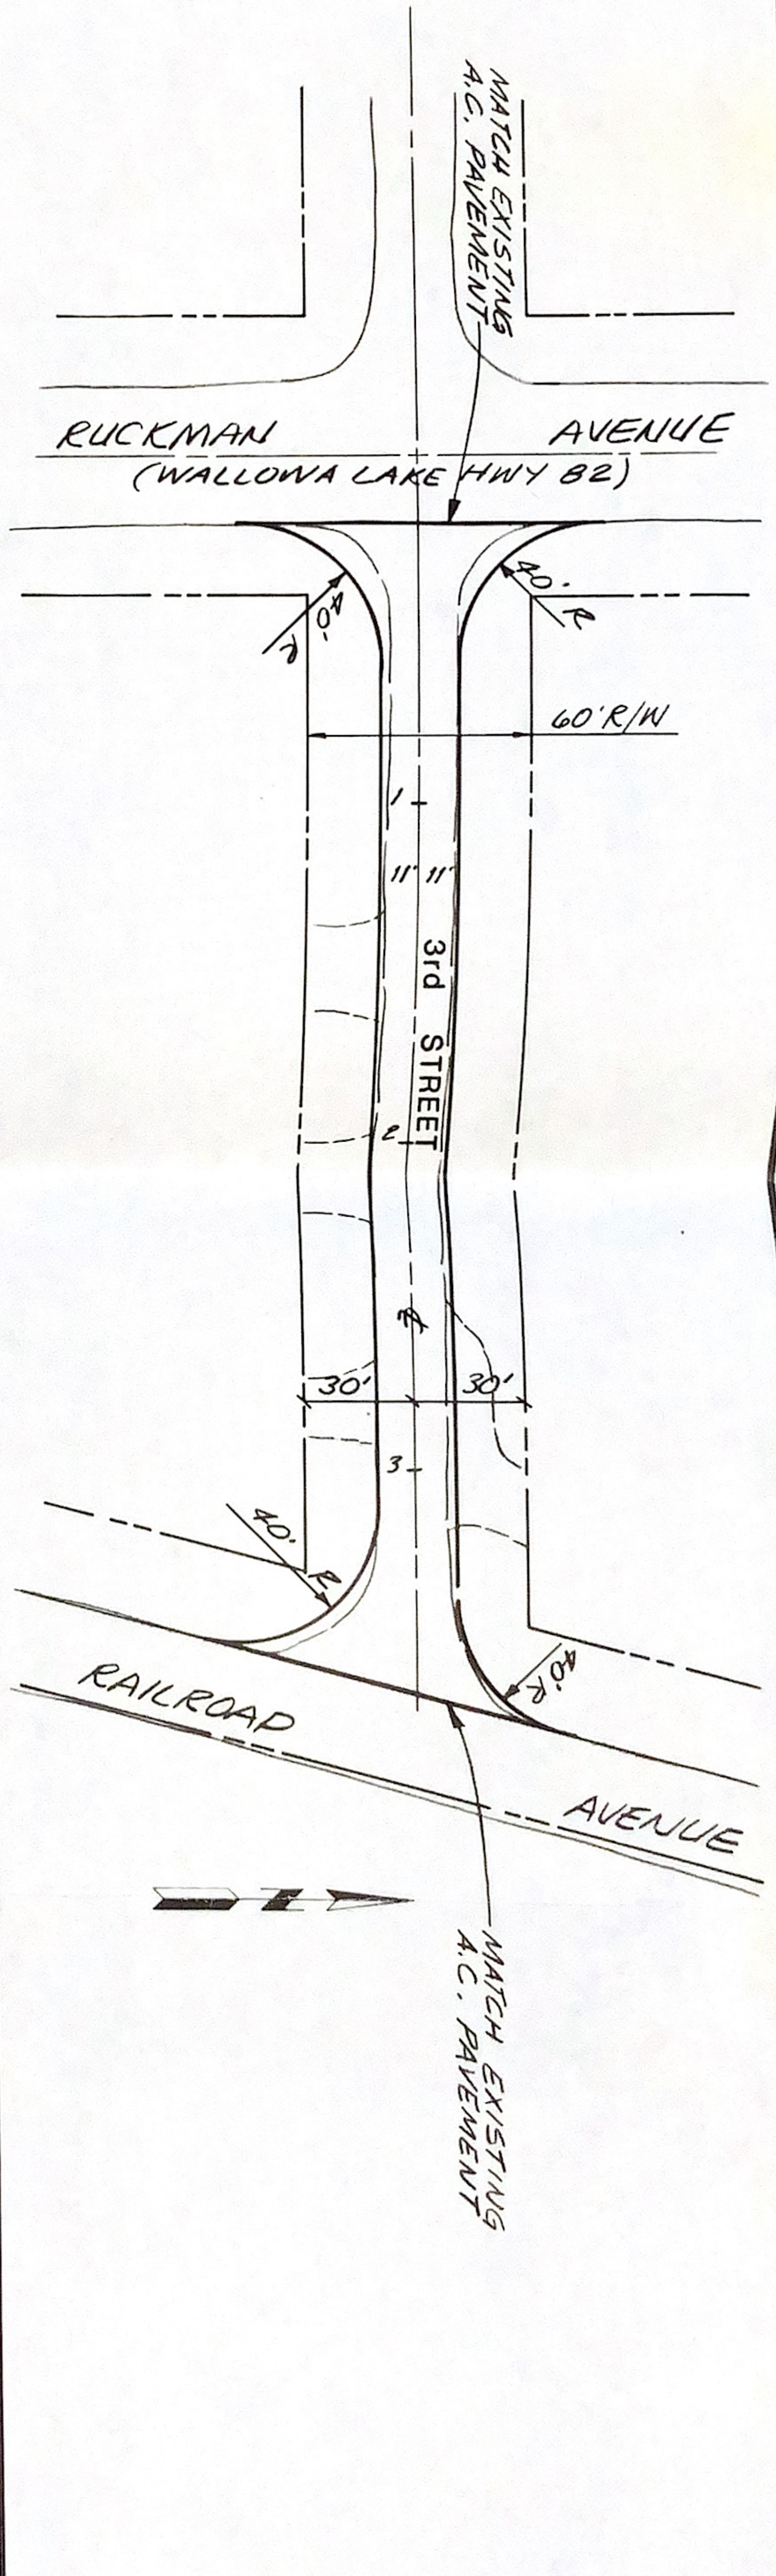

STREET IMPROVEMENT PROJECT		SHEET NO.
FOR: CITY OF IMBLER, OREGON		
SCALE	1" = 50'	
DATE	1984	
JOB NO.	881-30	
		2
LA GRANDE ORE & WALLA WALLA WASH		